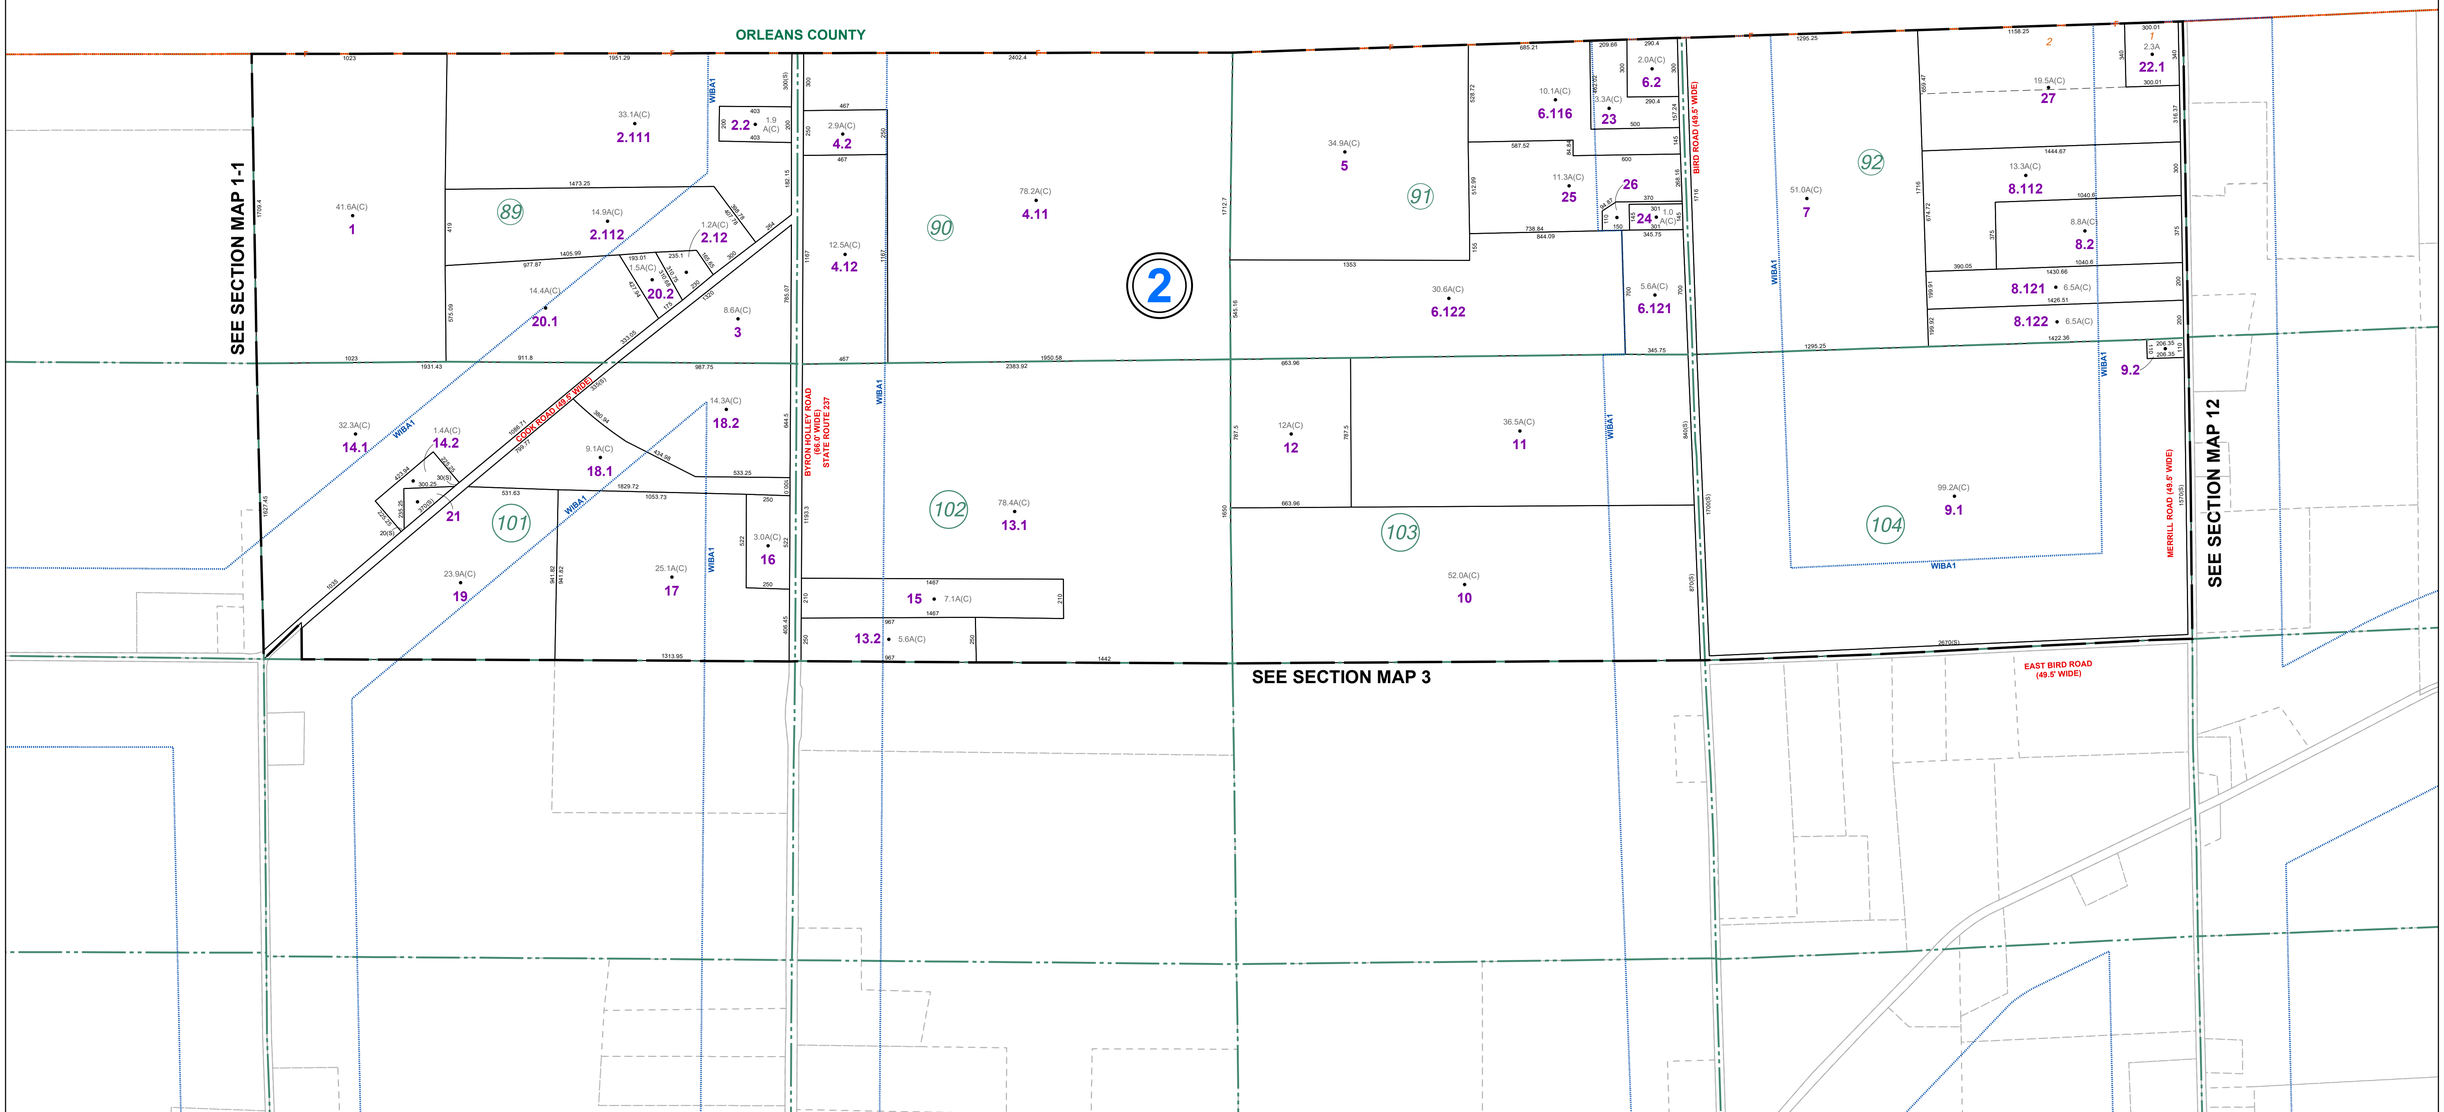

THIS MAP WAS PREPARED FOR TAX PURPOSES ONLY AND IS NOT TO BE REPRODUCED OR USED FOR SURVEYING OR CONVEYANCING.

PREPARED BY
McINTOSH & McINTOSH, LAND SURVEYORS
BATAVIA, NEW YORK
UNDER AUTHORITY
OF
GENESEE COUNTY BOARD OF SUPERVISORS
Data converted to digital taxmap format, August 2004, by Weller Mapping

Map created using GCPlot, Copyright 2007, Bergmann Associates

REVISION TABLE

DATE	MADE BY	CHANGES OR ADDITIONS
06/10/2013	JRG	REVISE PARCEL 1.-2-7
10/10/2014	JRG	SPLIT 1.-2-22 INTO 1.-2-22.1 & 22.2
09/25/2019	JRG	SPLIT 1.-2-6.115 INTO 1.-2-25 & 26
03/01/2020	JRG	MERGE 1.-2-8.111 & 22.2 INTO 1.-2-27

SPECIAL DISTRICTS

FIRE	BYRON FIRE PROTECTION DISTRICT
SCHOOL	BYRON-BERGEN CENTRAL
WATER	WATER IMPROVEMENT BENEFIT AREA # 1

LEGEND

PROPERTY LINE
ORIGINAL LOT LINE
RAILROAD
STREAM OR DITCH
ROAD OR RAILROAD BNDY
BLOCK LIMIT
GREAT LOT LINE
DENOTE COMMON OWNER

SCHOOL DISTRICT LINE SCH
FIRE DISTRICT LINE F
WATER DISTRICT LINE W
SEWER DISTRICT LINE S
EASEMENT

TAX MAP BLOCK No 3
TAX MAP PARCEL No 43-14-11
FILED PLAN LOT No 14
GREAT LOT No 9
CALCULATED ACREAGE 7.5 A (C)
DEED ACREAGE 17.5 A
SCALED DIMENSION 225 (S)
DEED DIMENSION 173.5

GENESEE COUNTY NEW YORK 1802 GENESEE LAND OFFICE

N

TAX MAP
TOWN OF BYRON
GENESEE COUNTY, NEW YORK

Feet
400 0 400
GRAPHIC SCALE
1"= 400'

SECTION 1-2

The -2 indicates this map displays Block 2 of this Map Section only.

MAP DATE: March 2024