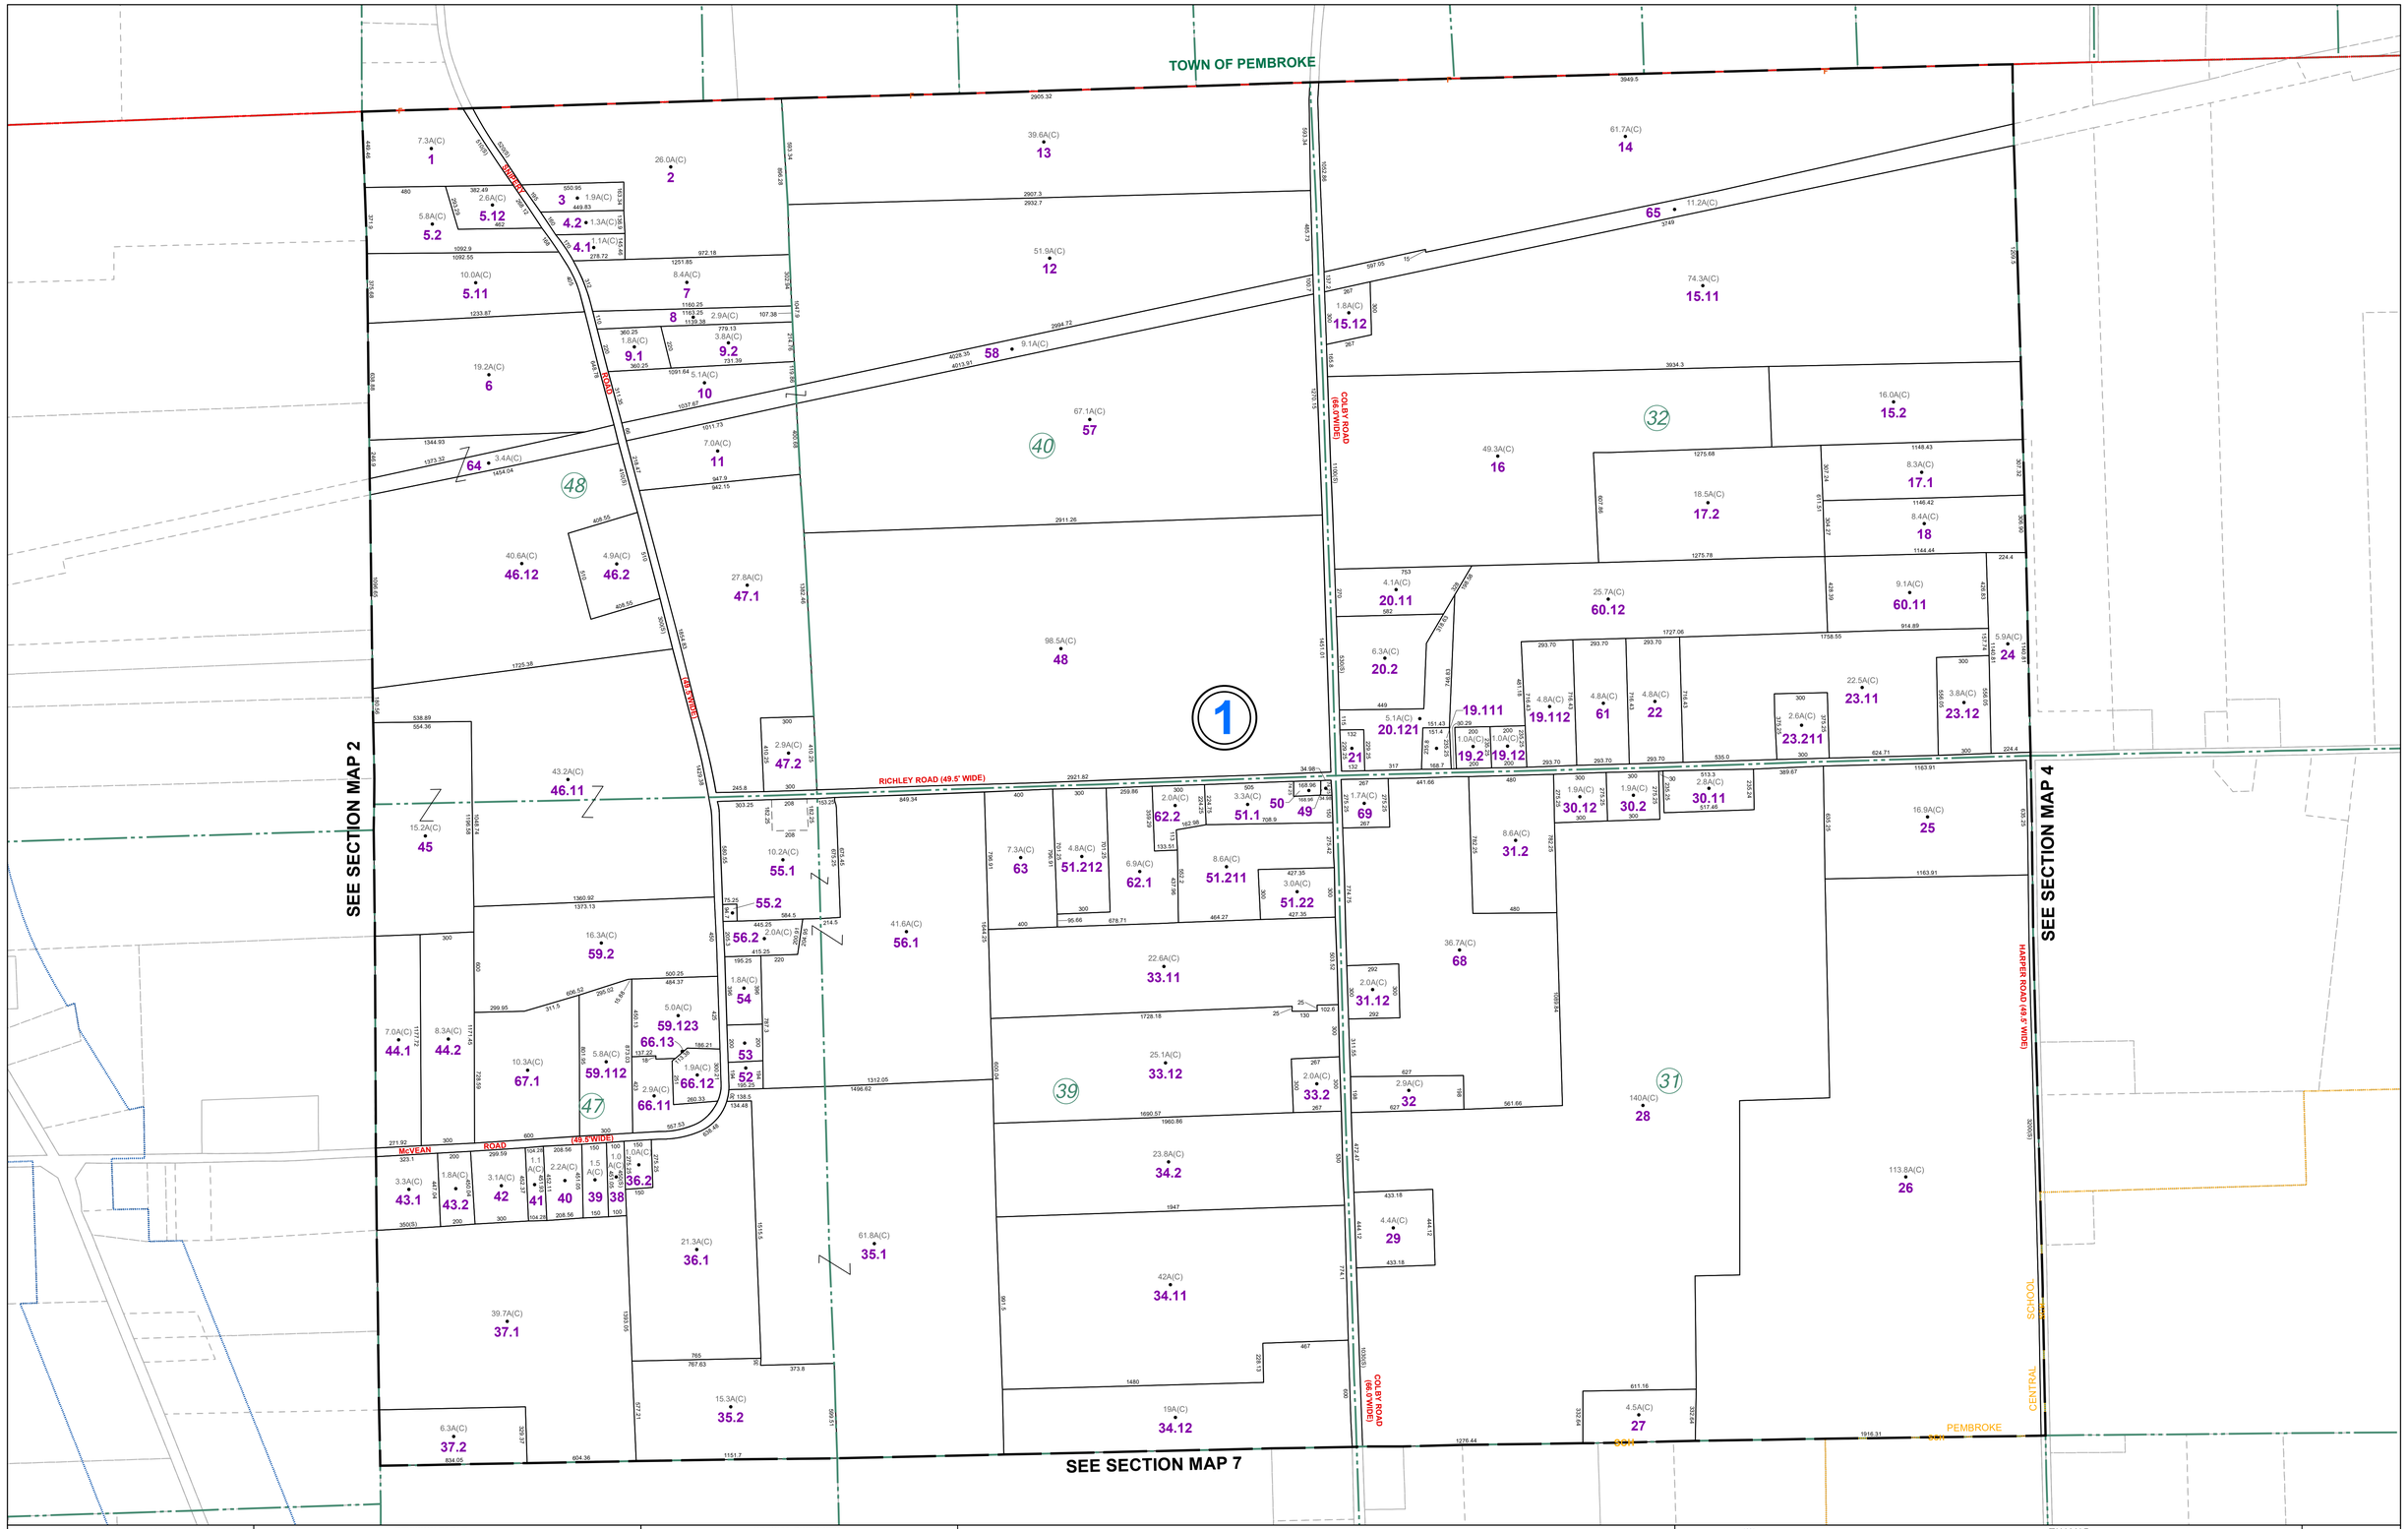

THIS MAP WAS PREPARED FOR TAX PURPOSES ONLY AND IS NOT TO BE REPRODUCED OR USED FOR SURVEYING OR CONVEYANCING.

PREPARED BY
McINTOSH & McINTOSH, LAND SURVEYORS
BATAVIA, NEW YORK
UNDER AUTHORITY
OF
GENESEE COUNTY BOARD OF SUPERVISORS
Data converted to digital taxmap format, August 2004, by Weller Mapping

Map created using GCPlot, Copyright 2007, Bergmann Associates

REVISION TABLE

DATE	MADE BY	CHANGES OR ADDITIONS
03/01/2012	JRG	SPLIT 3.-1-60 INTO 3.-1-60.11, 60.12 & 60.2
03/01/2012	JRG	SPLIT 3.-1-17 INTO 3.-1-17.1 & 17.2
08/28/2012	JRG	MERGE 3.-1-20.12 & 60.2 INTO 3.-1-20.121
07/26/2017	JRG	SPLIT 3.-1-31.113 INTO 3.-1-68 & 69
06/16/2020	JRG	MERGE 3.-1-23.21 & 23.22 INTO 3.-1-23.211
02/16/2022	JRG	SPLIT 3.-1-66.1 INTO 3.-1-66.11, 66.12 & 66.13

SPECIAL DISTRICTS

FIRE	DARIEN FIRE PROTECTION DISTRICT
SCHOOL	PEMBROKE CENTRAL

LEGEND

PROPERTY LINE
ORIGINAL LOT LINE
RAILROAD
STREAM OR DITCH
ROAD OR RAILROAD BNDY
BLOCK LIMIT
GREAT LOT LINE
DENOTE COMMON OWNER

SCHOOL DISTRICT LINE — SCH
FIRE DISTRICT LINE — F
WATER DISTRICT LINE — W
SEWER DISTRICT LINE — S
EASEMENT

TAX MAP BLOCK No — 3
TAX MAP PARCEL No — 43-14-11
FILED PLAN LOT No — 14
GREAT LOT No — 9
CALCULATED ACREAGE — 7.5 A (C)
DEED ACREAGE — 17.5 A
SCALED DIMENSION — 225 (S)
DEED DIMENSION — 173.5

GENESEE COUNTY NEW YORK 1802

TAX MAP
TOWN OF DARIEN
GENESEE COUNTY, NEW YORK

Feet
400 0 400
GRAPHIC SCALE
1" = 400'

SECTION 3

MAP DATE: March 2024