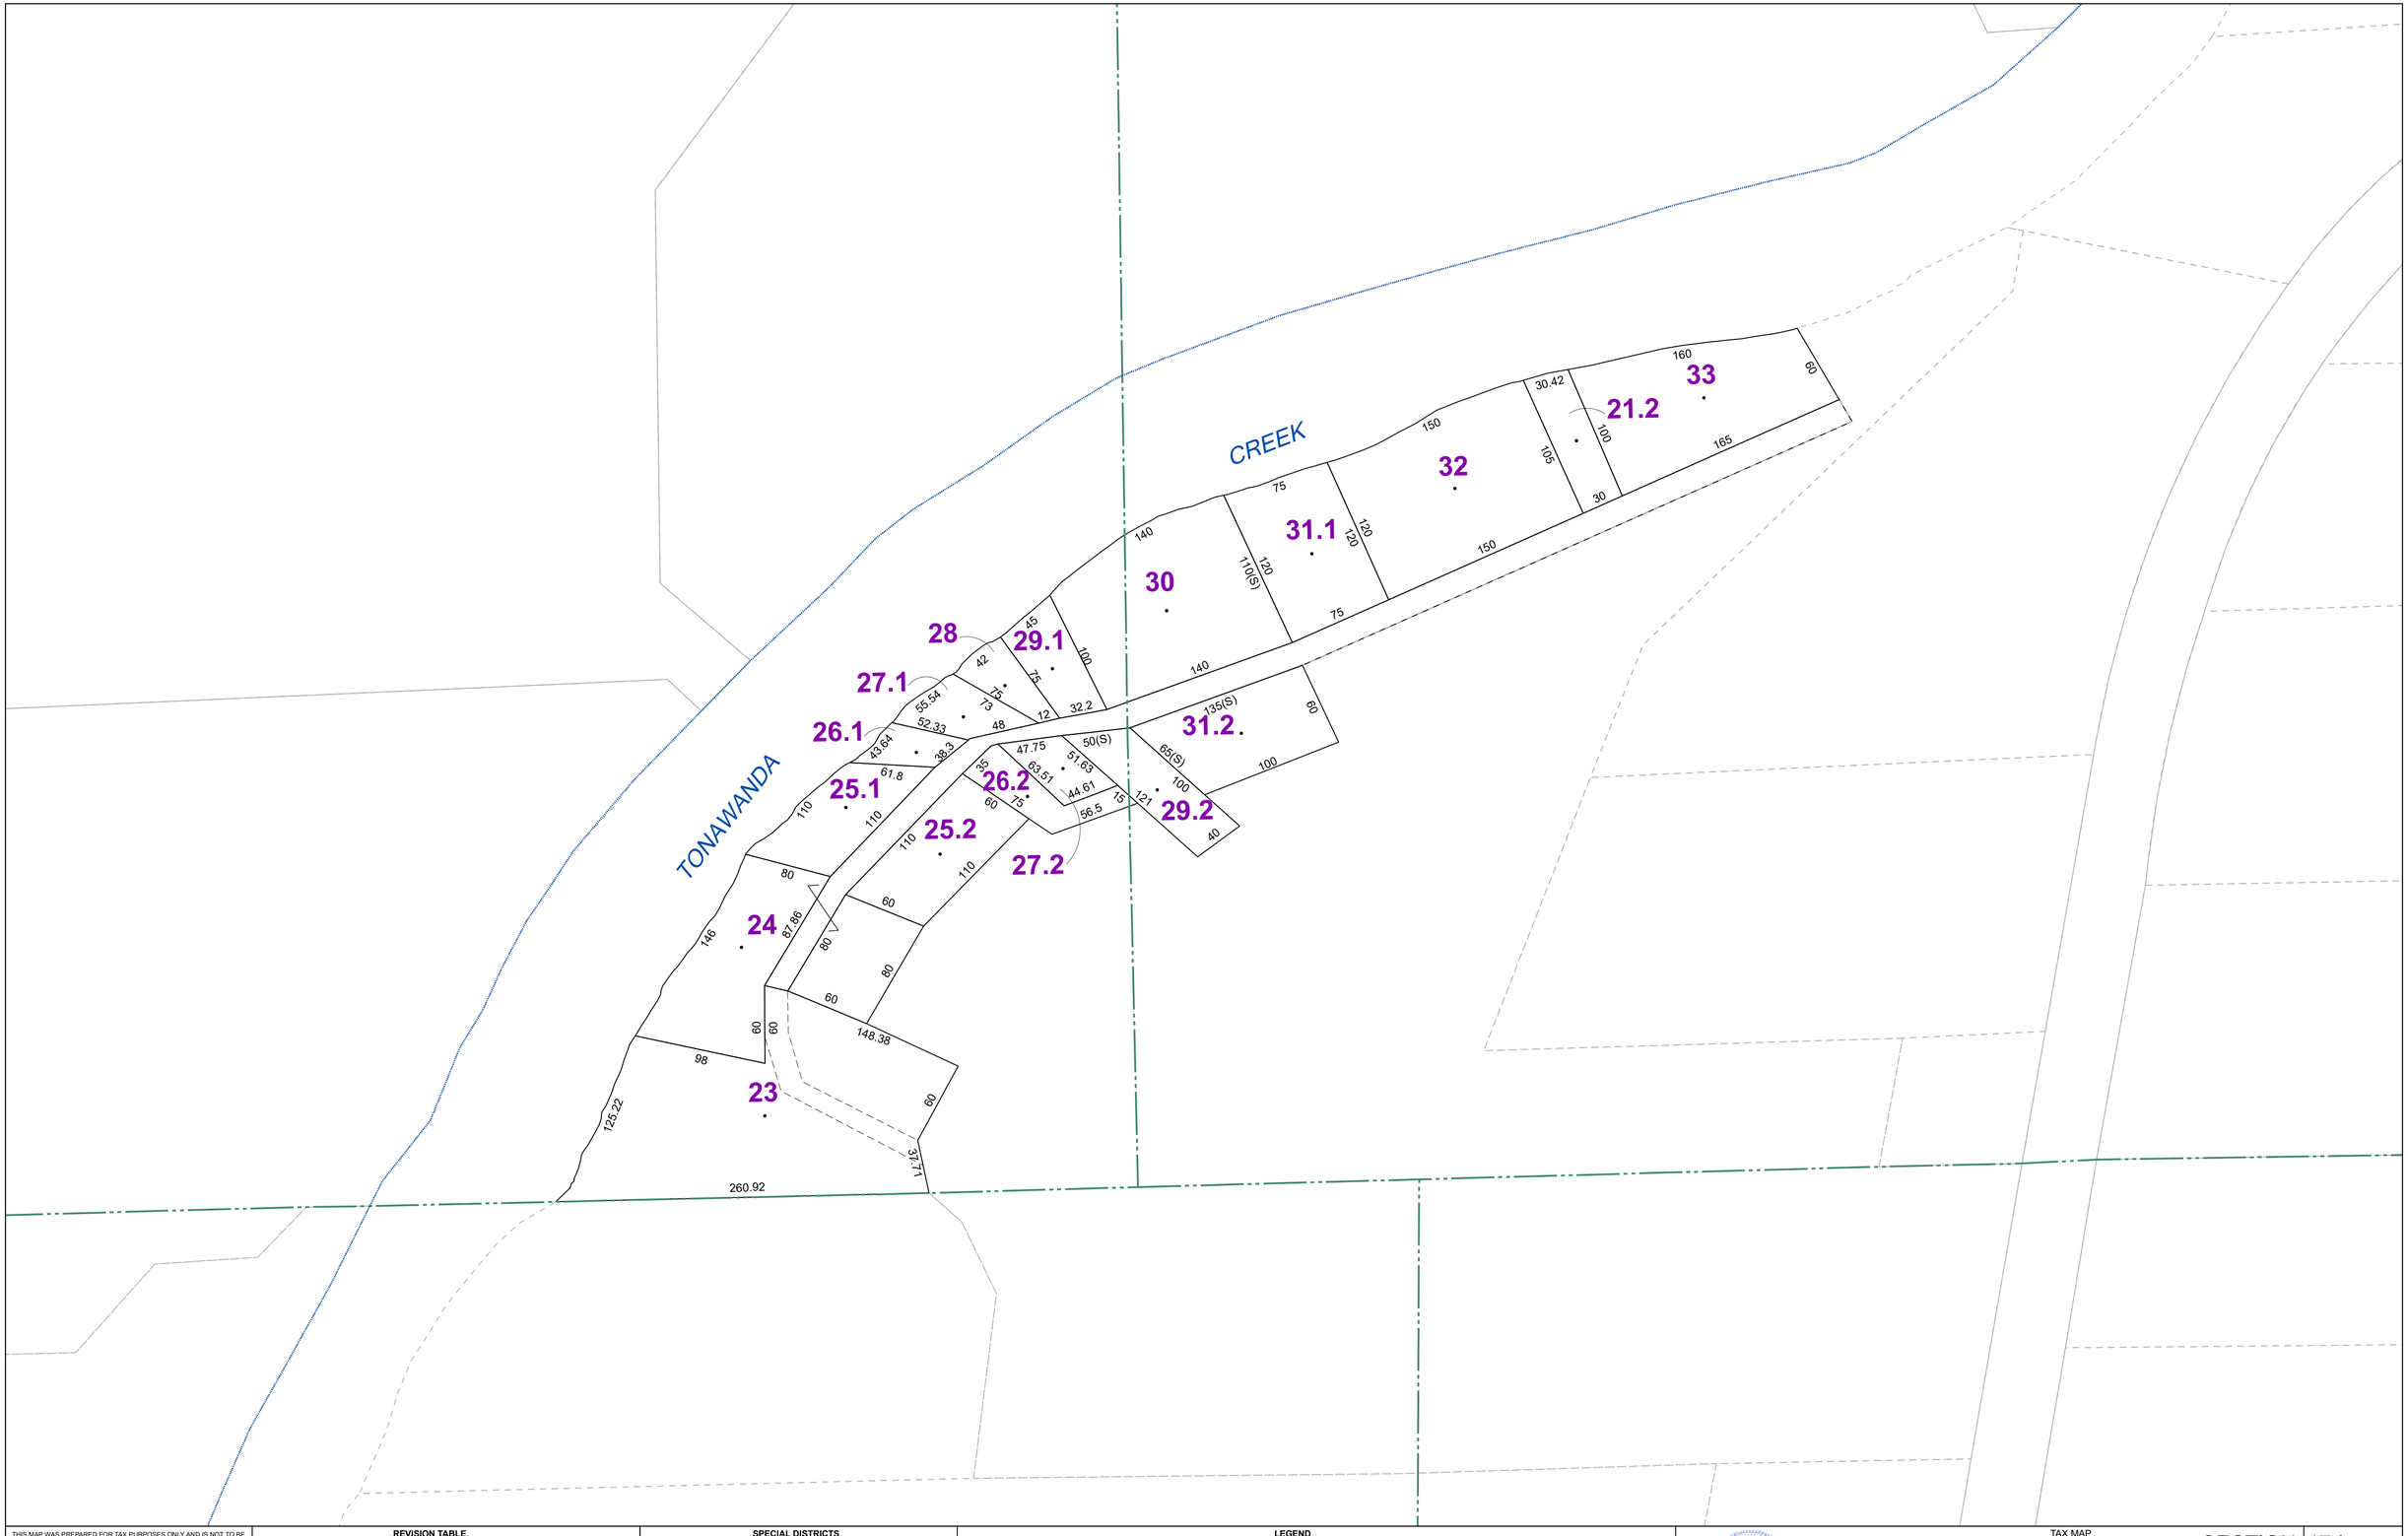

THIS MAP WAS PREPARED FOR TAX PURPOSES ONLY AND IS NOT TO BE REPRODUCED OR USED FOR SURVEYING OR CONVEYANCING.

PREPARED BY
McINTOSH & McINTOSH, LAND SURVEYORS
BATAVIA, NEW YORK
UNDER AUTHORITY
OF
GENESEE COUNTY BOARD OF SUPERVISORS
Data converted to digital taxmap format, August 2004, by Weiler Mapping

Map created using GCPlot. Copyright 2007, Bergmann Associates

REVISION TABLE

DATE	MADE BY	CHANGES OR ADDITIONS

SPECIAL DISTRICTS

FIRE	EAST PEMBROKE FIRE DISTRICT
SCHOOL	PEMBROKE CENTRAL

LEGEND

PROPERTY LINE		SCHOOL DISTRICT LINE	SCH
ORIGINAL LOT LINE		FIRE DISTRICT LINE	F
RAILROAD		WATER DISTRICT LINE	W
STREAM OR DITCH		SEWER DISTRICT LINE	S
ROAD OR RAILROAD BNDY		EASEMENT	
BLOCK LIMIT			
GREAT LOT LINE			
DENOTE COMMON OWNER			

TAX MAP BLOCK No	3
TAX MAP PARCEL No	43-14-11
FILED PLAN LOT No	14
GREAT LOT No	9
CALCULATED ACREAGE	7.5 A (C)
DEED ACREAGE	17.5 A
SCALED DIMENSION	225 (S)
DEED DIMENSION	173.5

TAX MAP
TOWN OF PEMBROKE
GENESEE COUNTY, NEW YORK

GRAPHIC SCALE
1" = 50'

SECTION **17-Inset**

An Inset map magnifies parcels that aren't legible on the main Map Section.

MAP DATE: March 2024